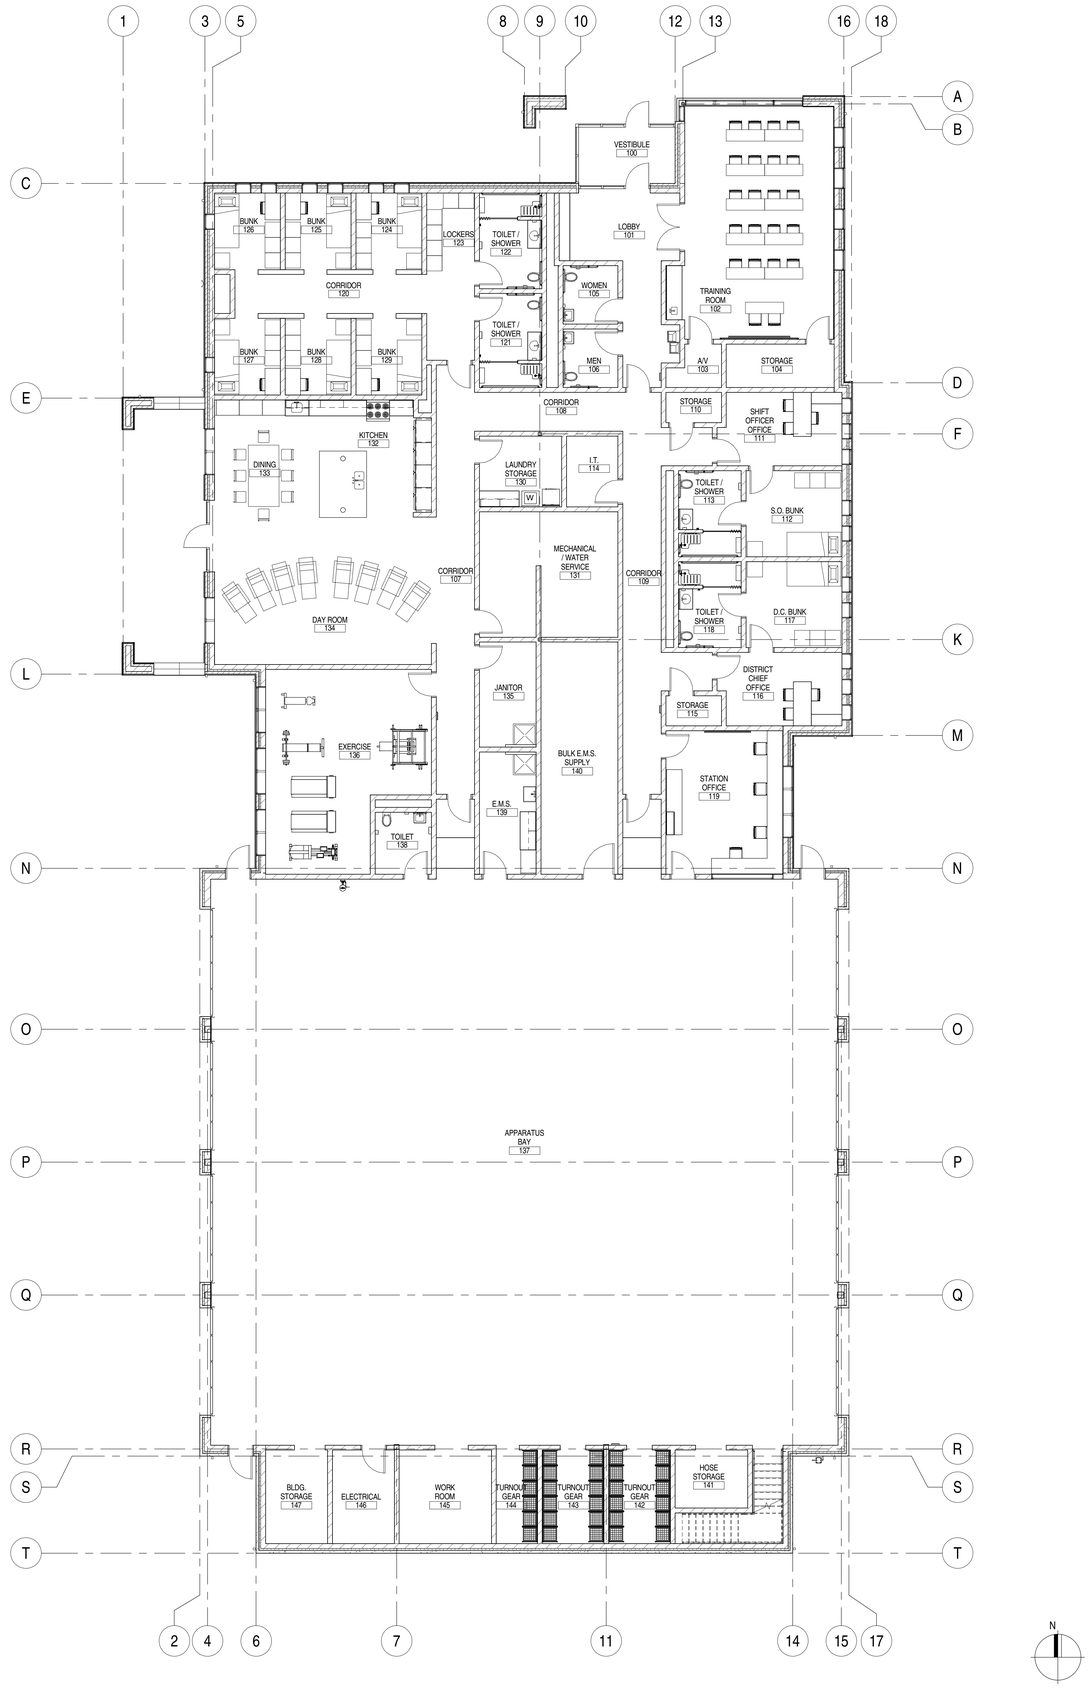

A1 **FIRST FLOOR FURNITURE PLAN (FOR REFERENCE ONLY)**

1/8" = 1'-0"

NO.	DATE	DESCRIPTION
	04.15.14	ISSUED FOR BID

ISSUANCE

HAGNEY ARCHITECTS LLC
Architecture, Planning, & Interior Design
4615 E. State St. Suite 206
Rockford, Illinois 61108
P: 815.397.3330
F: 815.397.0243
E: Business@HagneyArchitects.com
www.HagneyArchitects.com

FGM ARCHITECTS
CHICAGO OAK BROOK O'FALLON

PROFESSIONAL SEAL

EXPIRATION DATE:

DRAWN BL
CHECKED RV/RR/JE
APPROVED AJ

PROFESSIONAL DESIGN FIRM
IL # 184-001350

FIRE STATION NO. 3
CITY OF ROCKFORD
802 Marchesano Drive
Rockford, IL 61102

FURNITURE PLAN (FOR REFERENCE ONLY)

SHEET NO.
A9.0.0

JOB NO. 13-1667.01

© 2014 FGM Architects Inc.

4/15/2014 10:30:11 AM
C:\Revit Temp\2014\13-1667.01_Rockford Fire Station No.3_2014_CD - Central NEW_brian.lipski.rvt

Copyright 2014 FGM ARCHITECTS, INC.