0 0.25 0.5 1 Miles

LEGEND

! Facilities

— Streets

Location Map

City of Rockford, Illinois

MWH

2009

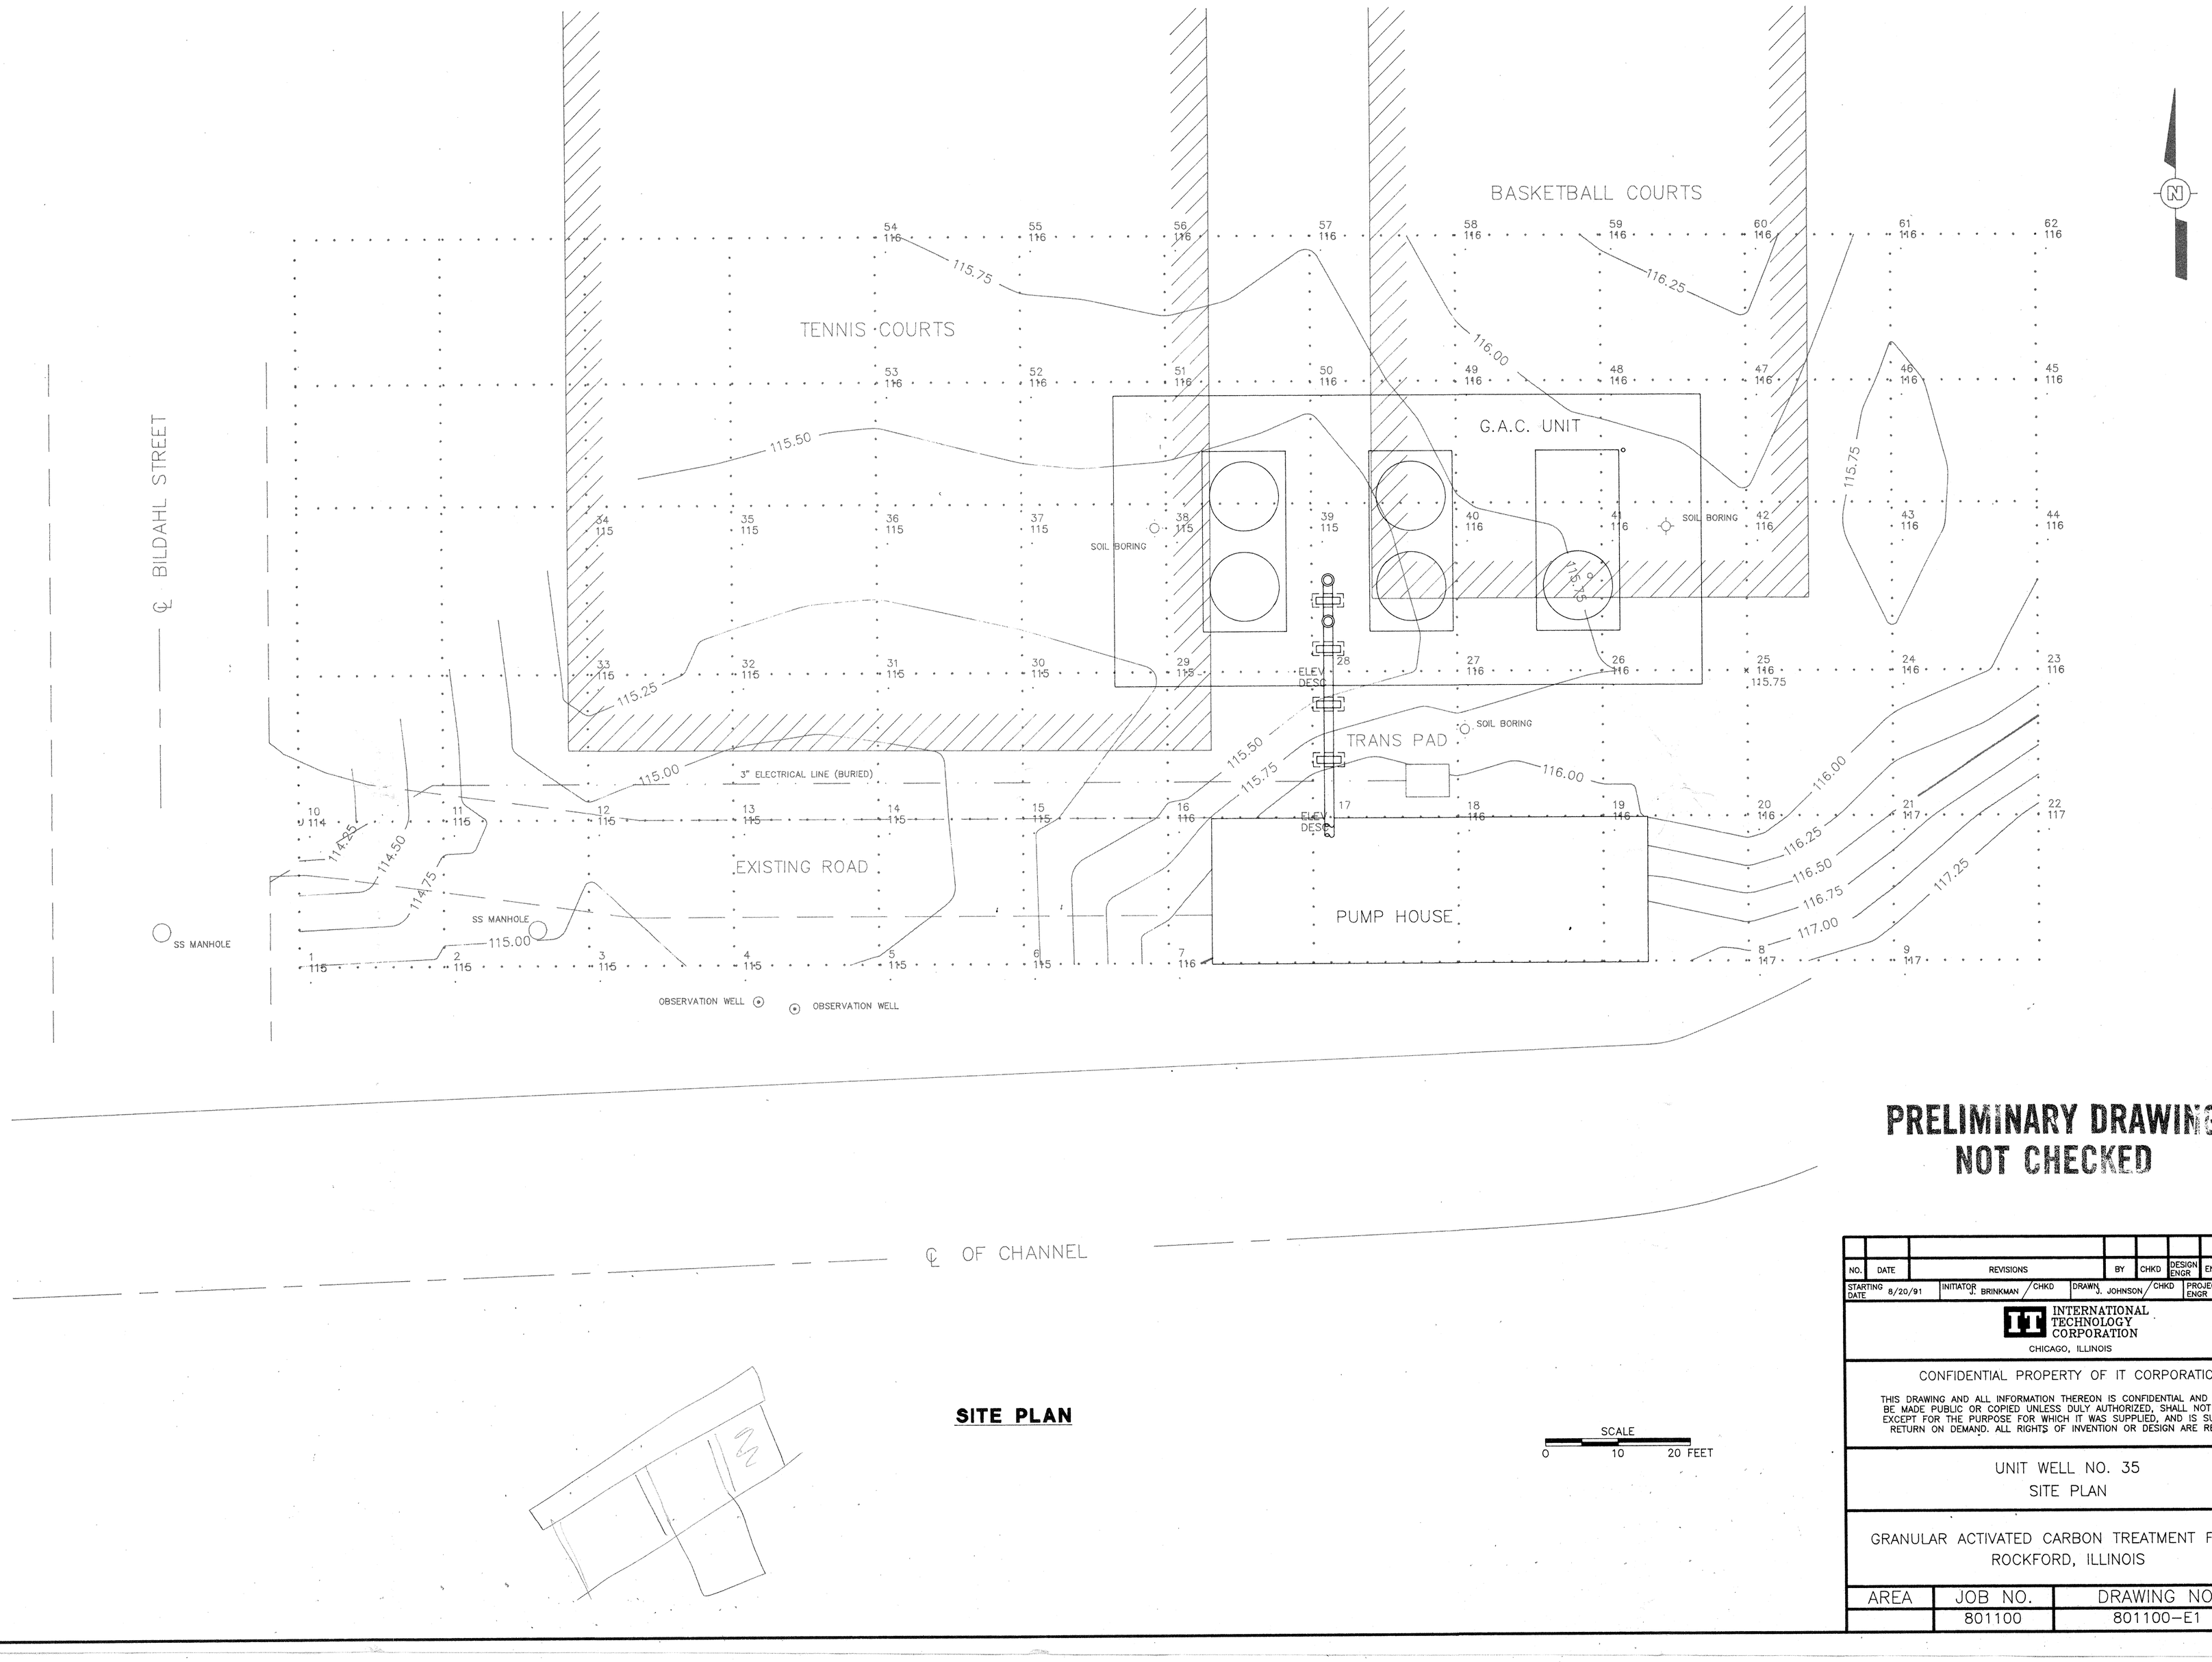

SITE PLAN

SCALE
0 10 20 FEET

PRELIMINARY DRAWING
NOT CHECKED

NO.	DATE	REVISIONS	BY	CHKD	DESIGN ENGR	ENGR	PROJ ENGR	APPR

STARTING DATE	8/20/91	INITIATOR	J. BRINKMAN	CHKD	DRAWN	J. JOHNSON	CHKD	PROJECT ENGR	J. BRINKMAN

INTERNATIONAL TECHNOLOGY CORPORATION
CHICAGO, ILLINOIS

CONFIDENTIAL PROPERTY OF IT CORPORATION

THIS DRAWING AND ALL INFORMATION THEREON IS CONFIDENTIAL AND MUST NOT BE MADE PUBLIC OR COPIED UNLESS DULY AUTHORIZED, SHALL NOT BE USED EXCEPT FOR THE PURPOSE FOR WHICH IT WAS SUPPLIED, AND IS SUBJECT TO RETURN ON DEMAND. ALL RIGHTS OF INVENTION OR DESIGN ARE RESERVED.

UNIT WELL NO. 35
SITE PLAN

GRANULAR ACTIVATED CARBON TREATMENT FACILITY
ROCKFORD, ILLINOIS

AREA	JOB NO.	DRAWING NO.	REV
	801100	801100-E1	

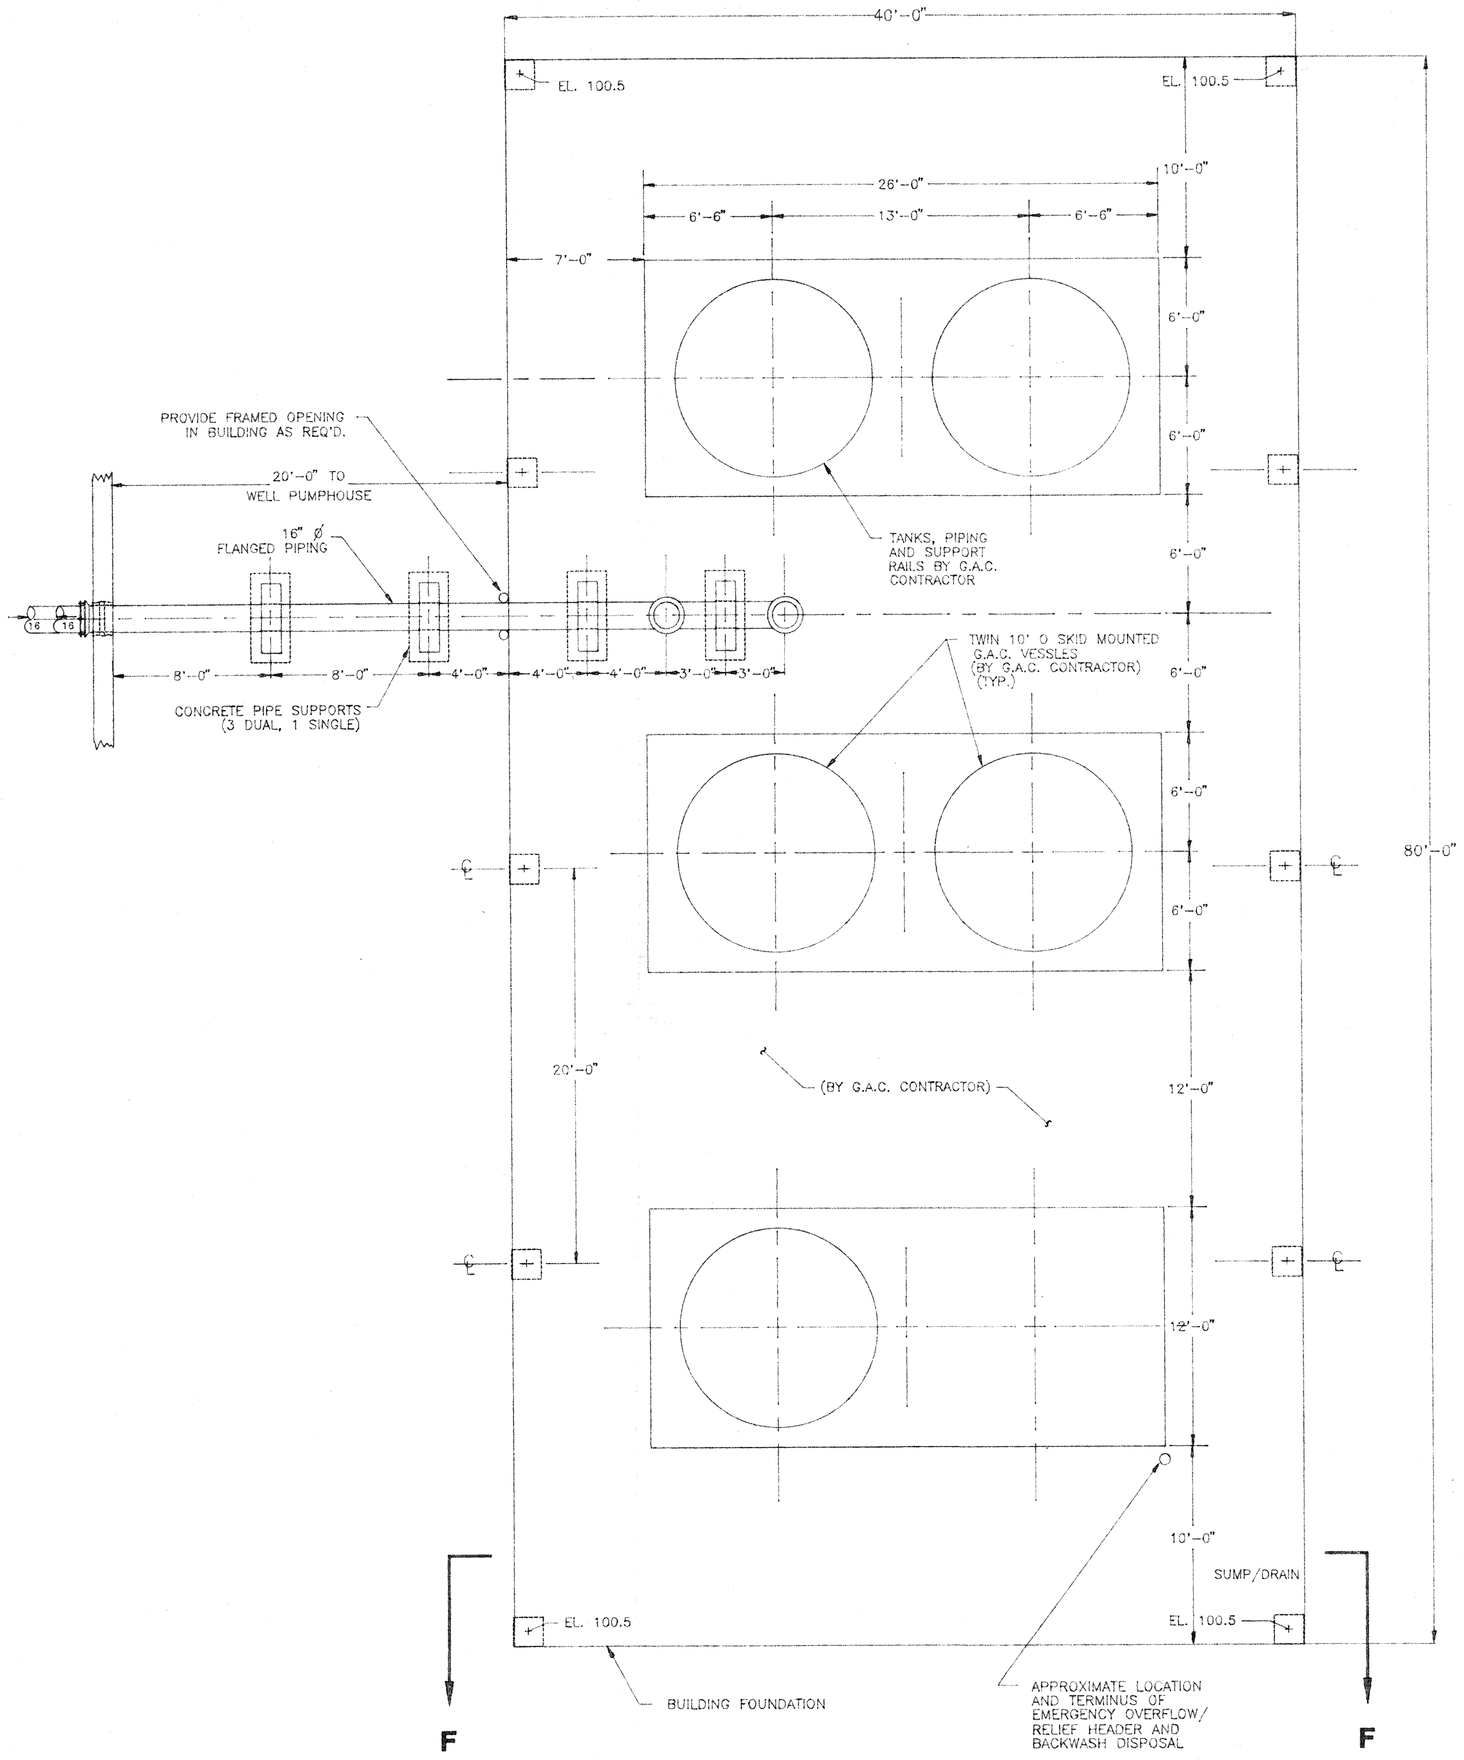

TREATMENT AREA

3/16" = 1'-0"

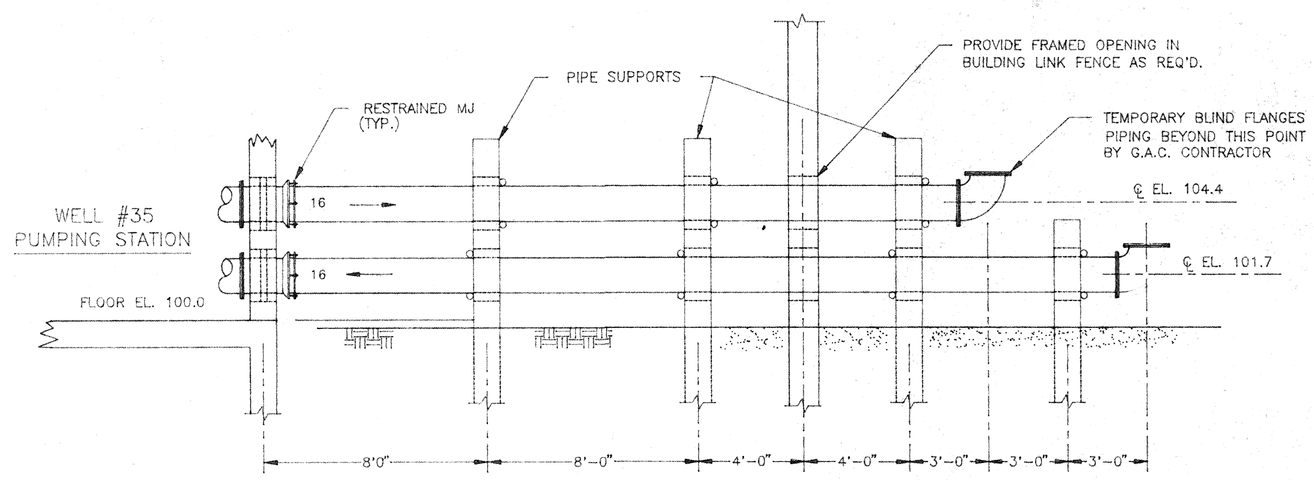

PIPING W/SUPPORTS TO G.A.C.

1/4" = 1'-0"

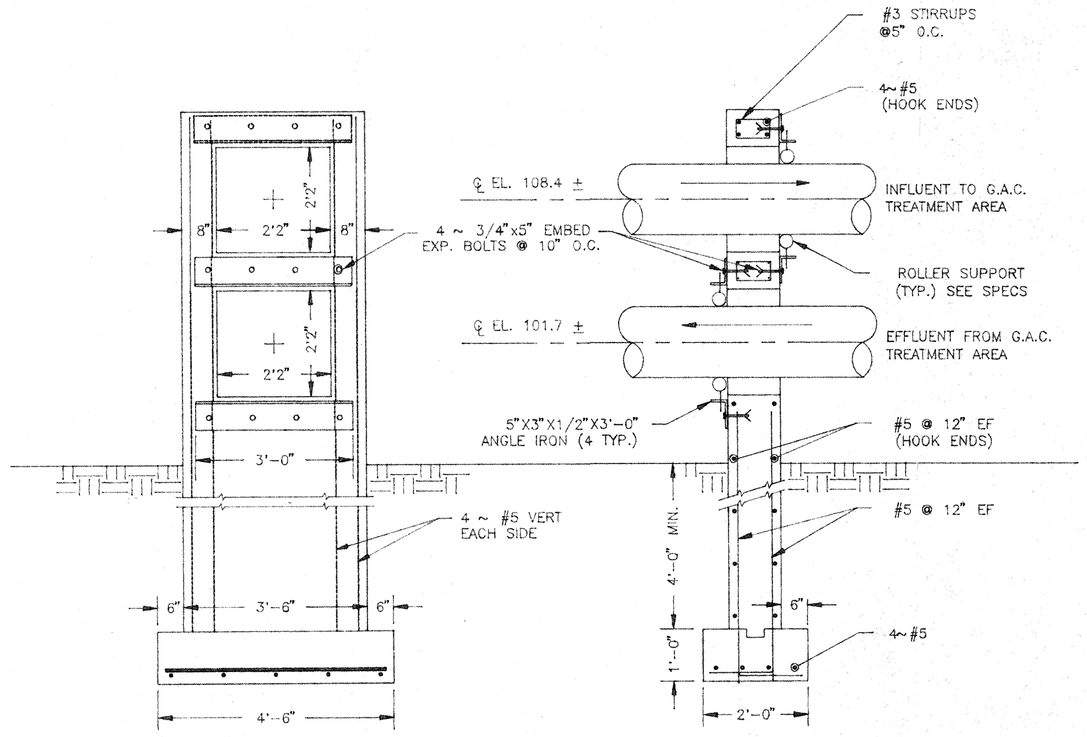

CONCRETE PIPE SUPPORT DETAILS

1/2" = 1'-0"

PRELIMINARY DRAWING NOT CHECKED

NO.	DATE	REVISIONS	BY	CHKD	DESIGN ENGR	ENGR	PROJ ENGR	APPR
STARTING DATE 8/20/91	INITIATOR J. BRINKMAN / CHKD	DRAWN J. JOHNSON / CHKD	PROJECT ENGR J. BRINKMAN					

INTERNATIONAL TECHNOLOGY CORPORATION
CHICAGO, ILLINOIS

CONFIDENTIAL PROPERTY OF IT CORPORATION

THIS DRAWING AND ALL INFORMATION THEREON IS CONFIDENTIAL AND MUST NOT BE MADE PUBLIC OR COPIED UNLESS DULY AUTHORIZED, SHALL NOT BE USED EXCEPT FOR THE PURPOSE FOR WHICH IT WAS SUPPLIED, AND IS SUBJECT TO RETURN ON DEMAND. ALL RIGHTS OF INVENTION OR DESIGN ARE RESERVED.

TREATMENT AREA AND PIPING DETAILS
UNIT WELL NO. 35

GRANULAR ACTIVATED CARBON TREATMENT FACILITY
ROCKFORD, ILLINOIS

AREA	JOB NO.	DRAWING NO.	REV
	801100	801100-E2	