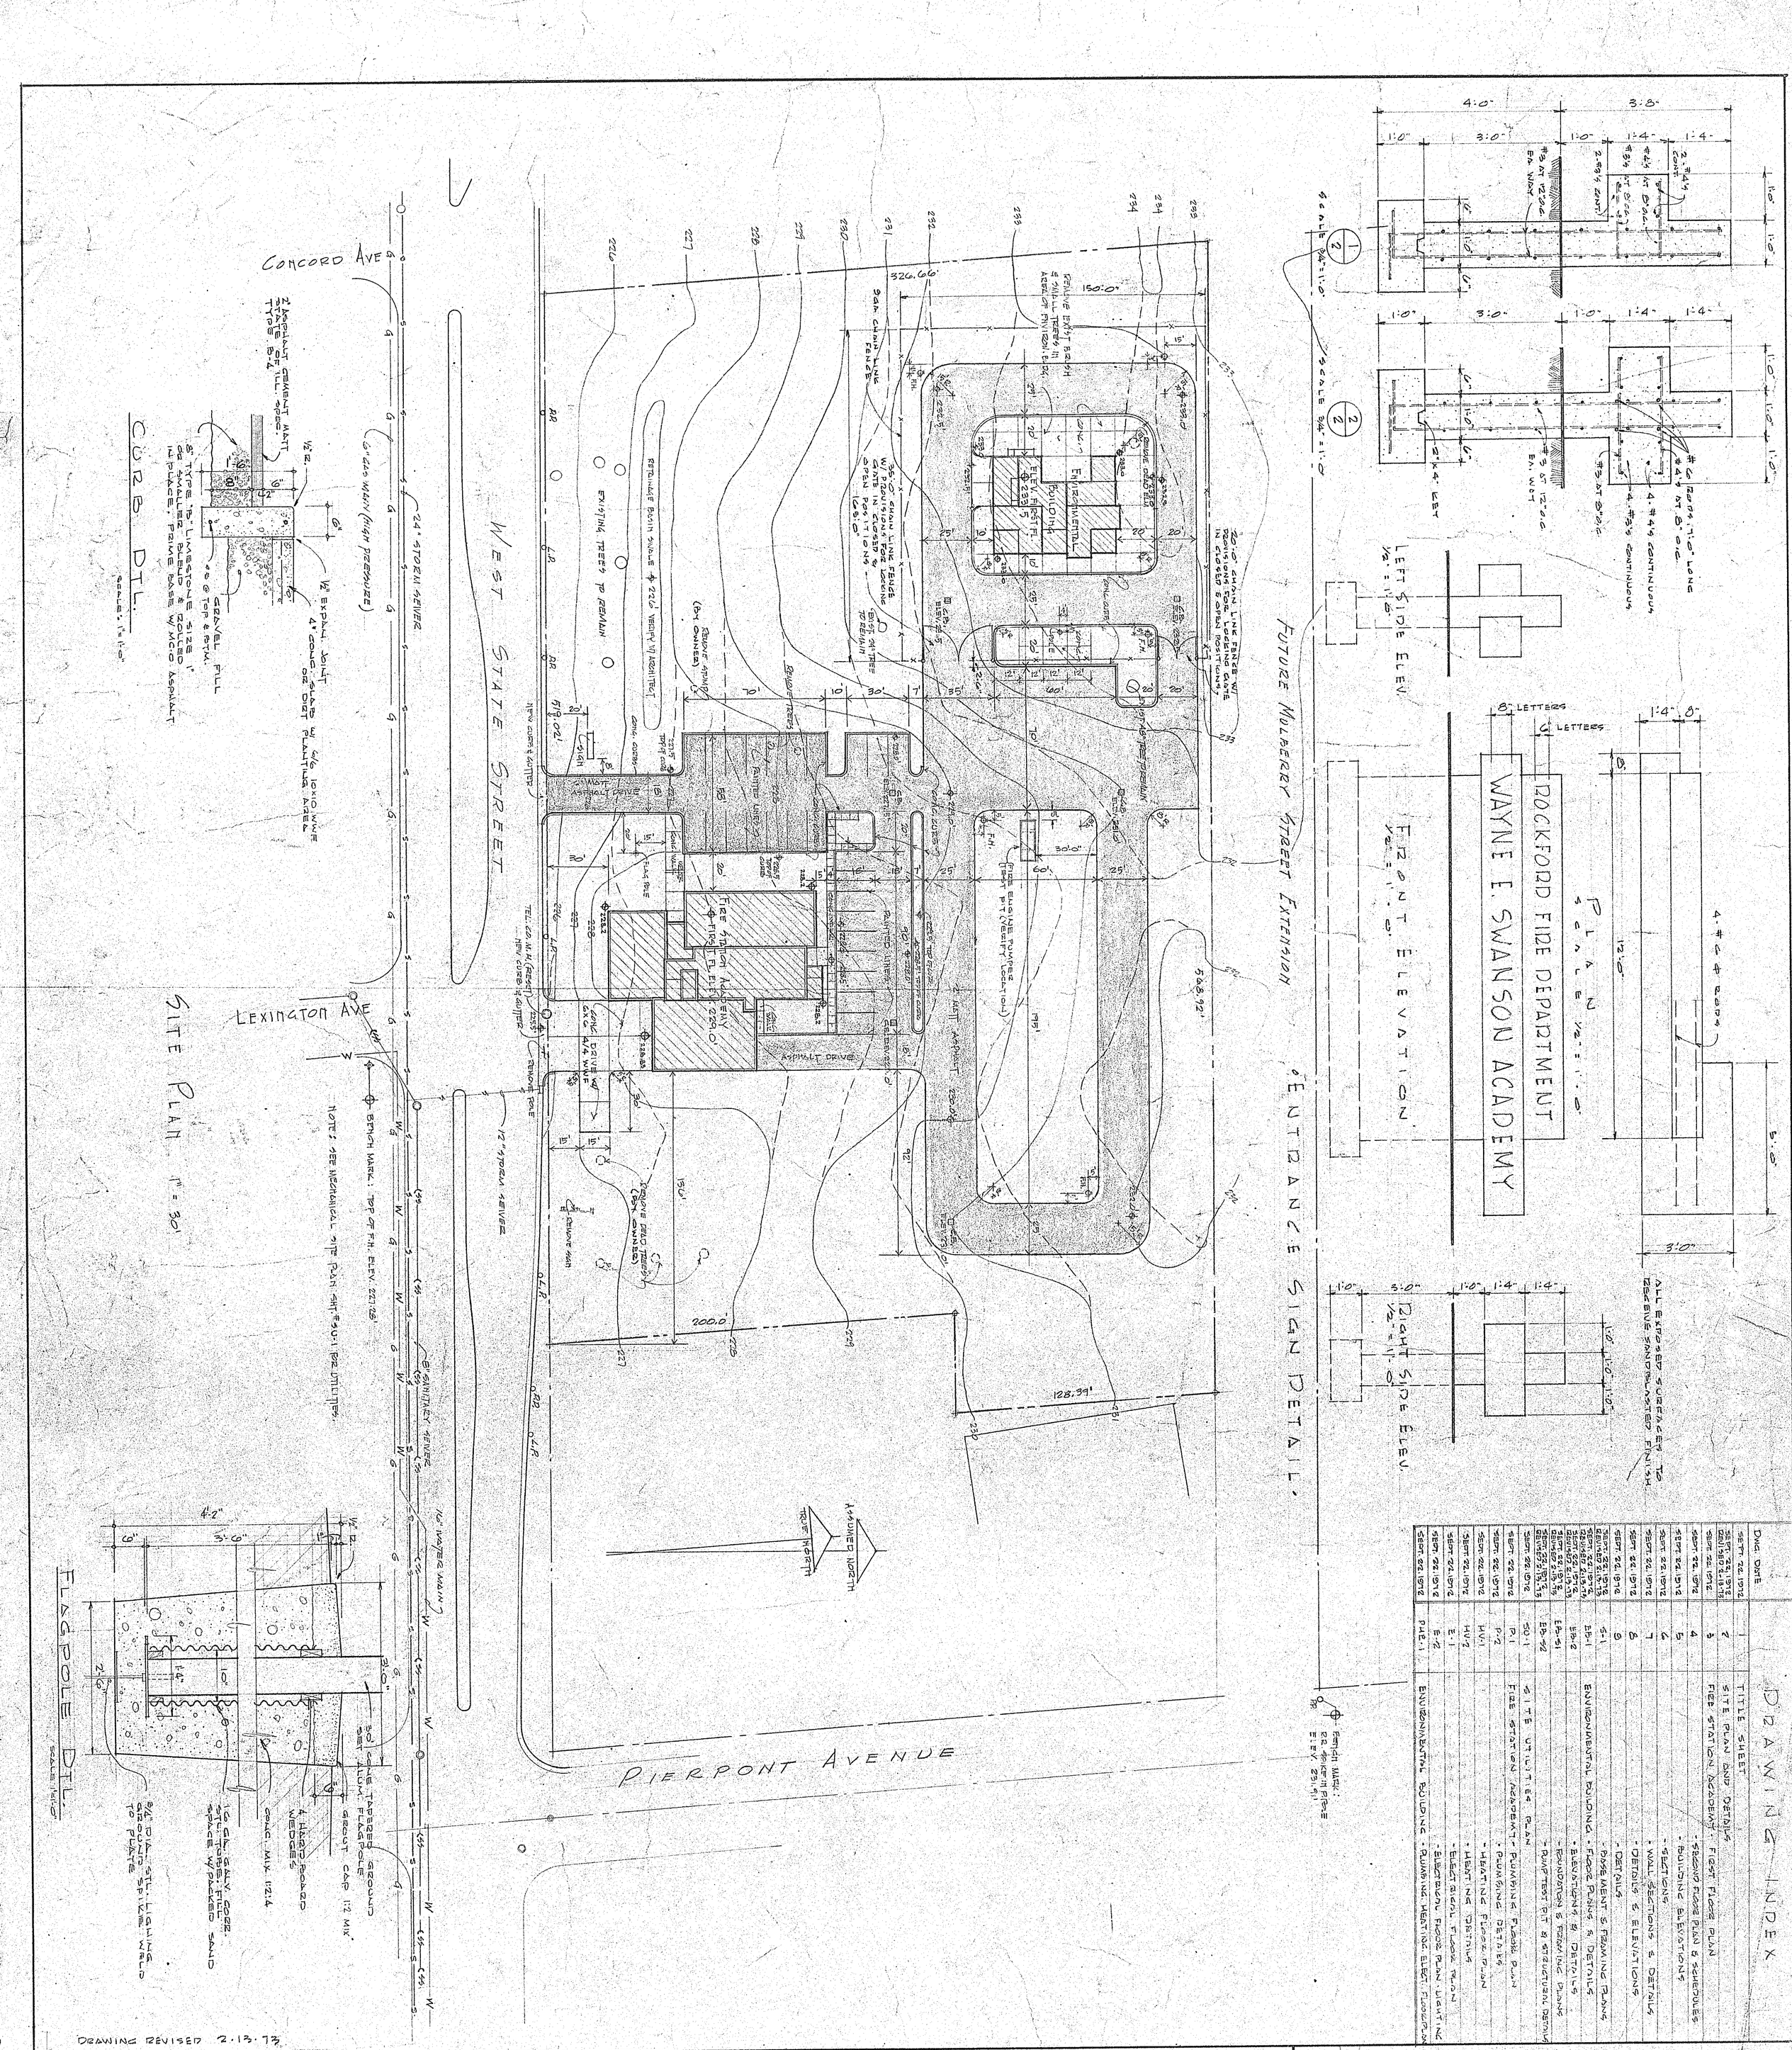

DRAWING INDEX

	DWG.	DATE
TITLE SHEET	1	SEPT. 22, 1972
SITE PLAN AND DETAILS	2	SEPT. 22, 1972 REVISED 2-13-73
FIRE STATION ACADEMY - FIRST FLOOR PLAN	3	SEPT. 22, 1972
- SECOND FLOOR PLAN & SCHEDULES	4	SEPT. 22, 1972
- BUILDING ELEVATIONS	5	SEPT. 22, 1972
- SECTIONS	6	SEPT. 22, 1972
- WALL SECTIONS & DETAILS	7	SEPT. 22, 1972
- DETAILS & ELEVATIONS	8	SEPT. 22, 1972
- DETAILS	9	SEPT. 22, 1972
- BASEMENT & FRAMING PLANS	S-1	SEPT. 22, 1972 REVISED 2-13-73
ENVIRONMENTAL BUILDING - FLOOR PLANS & DETAILS	EB-1	SEPT. 22, 1972
- ELEVATIONS & DETAILS	EB-2	SEPT. 22, 1972
- FOUNDATION & FRAMING PLANS	EB-51	SEPT. 22, 1972 REVISED 2-13-73
- PUMP TEST PIT & STRUCTURE DETAILS	EB-52	SEPT. 22, 1972 REVISED 2-13-73
SITE UTILITIES PLAN	SU-1	SEPT. 22, 1972
FIRE STATION ACADEMY - PLUMBING FLOOR PLAN	P-1	SEPT. 22, 1972
- PLUMBING DETAILS	P-2	SEPT. 22, 1972
- HEATING FLOOR PLAN	HV-1	SEPT. 22, 1972
- HEATING DETAILS	HV-2	SEPT. 22, 1972
- ELECTRICAL FLOOR PLAN	E-1	SEPT. 22, 1972
- ELECTRICAL FLOOR PLAN - LIGHTING	E-2	SEPT. 22, 1972
ENVIRONMENTAL BUILDING - PLUMBING, HEATING, ELECT., FLOOR PLAN	P.E.-1	SEPT. 22, 1972

SHEET NO. 2R of 9	DATE SEPT. 22, 1972	SITE PLAN & DETAILS
	E.D.A. NO. 06-11-01029	
	P.G.P. NO. 174-72	

ROCKFORD FIRE DEPARTMENT
FIRE STATION ACADEMY
W. STATE ST. & PIERPONT AVE.

PEDRIANA GUSTAFSON PARTNERSHIP
ARCHITECTS ENVIRONMENTALISTS
3535 NORTH MAIN ROCKFORD, ILLINOIS 61103 815-877-1717

FIRST FLOOR PLAN

SECTION 3/4"=1'-0"

REFLECTED CEIL PLAN FOR 1ST FLOOR LAY-IN GRID AC. TILE SCALE 1/8"=1'-0"

SHEET NO. 3 of 9	DATE SEPT. 22, 1972
	E.D.A. NO. 06-111-01028
	P.C.P. NO. 174-72

ROCKFORD FIRE DEPARTMENT
FIRE STATION [illegible]
W. STATE ST. & [illegible] AVE.

PEDRAJA-GUSTAFSON PARTNERSHIP
ARCHITECTS ENGINEERS PLANNERS
[illegible] ROCKFORD, ILLINOIS [illegible]

ROOM FINISH SCHEDULE

RM. NO.	NAME	FLOOR	BASE	WALLS MATERIAL	WALLS FIN.	CEILING MATERIAL	CEILING FIN.	CEILING HT.	REMARKS
101	LOBBY	CERAMIC TILE	4" VINYL	PLASTER	PAINT	SUSP. ACOUS.	PAINT	9'-0"	
102	KITCHEN	VINYL SHT.	4" VINYL	PLASTER	PAINT	SUSP. AC TILE	-	9'-0"	
103	DAY ROOM	CARPET	4" VINYL	PLASTER	PAINT	AC TILE	-	9'-0"	WITH COVE & BOT @ PLAN
104	OFFICER'S	CARPET	4" VINYL	PLASTER	PAINT	SUSP. AC TILE	-	9'-0"	
105	TOILET	CER. TILE	4" VINYL	PLASTER	PAINT	PLASTER	PAINT	9'-0"	
106	WATCH	VINYL SHT.	4" VINYL	PLASTER & PLYWOOD	PAINT	SUSP. AC TILE	-	9'-0"	
107	STORAGE	V.A.	4" VINYL	PLASTER & PLYWOOD	PAINT	PLASTER	PAINT	9'-0"	
108	CLOSET	V.A.	4" VINYL	PLASTER & PLYWOOD	PAINT	PLASTER	PAINT	9'-0"	
109	STAIR HALL	V.A.	4" VINYL	PLASTER	PAINT	*****	PAINT	VARIES	SEE SECTIONS
110	HOSE TOWER	CONC.	NONE	EXP. BLK.	-	EXPOSED	-	-	SEE SECT.
111	APPARATUS RM.	CONC.	NONE	BRICK	-	EXPOSED	-	-	PAINT BOTTOM
112	HOSE STOR.	CONC.	NONE	EXP. BLK.	PAINT	EXPOSED	PAINT	9'-0"	PAINT BOTTOM
113	MECHANICAL	CONC.	NONE	EXP. BLK.	-	EXPOSED	-	9'-0"	
114	STORAGE	CONC.	NONE	EXP. BLK.	-	EXPOSED	-	9'-0"	
115	TURN-OUT RM.	CONC.	NONE	EXP. BLK.	PAINT	EXPOSED	-	9'-0"	
116	TOILET	CER. TILE	CONC. CER.	CER. TILE	-	PLASTER	PAINT	9'-0"	
117	SHOWER	CER. TILE	CONC. CER.	CER. TILE	-	PLASTER	PAINT	9'-0"	
118	LOCKER RM.	VINYL SHT.	4" VINYL	PLASTER	PAINT	SUSP. AC TILE	-	9'-0"	
119	JANITOR	V.A.	4" VINYL	PLASTER	PAINT	PLYWOOD	PAINT	9'-0"	
120	CORRIDOR	V.A.	4" VINYL	PLASTER	PAINT	SUSP. AC TILE	-	9'-0"	
121	TRAINING RM.	V.A.	4" VINYL	PLASTER	PAINT	SUSP. AC TILE	-	9'-0"	VARIES THRU HEIGHT
122	[illegible]	V.A.	4" VINYL	PLASTER	PAINT	SUSP. AC TILE	-	9'-0"	
123	LIBRARY	CARPET	4" VINYL	PLASTER	PAINT	SUSP. WOOD	PAINT	9'-0"	
201	DORMITORY	CARPET	4" VINYL	PLASTER & PLYWOOD	PAINT	SUSP. AC TILE	-	9'-0"	
202	LOCKER RM.	CARPET	4" VINYL	PLASTER & PLYWOOD	PAINT	SUSP. AC TILE	-	9'-0"	SEPARATE SHEET LAYOUT
203	LINEN	CARPET	4" VINYL	PLASTER & PLYWOOD	PAINT	PLASTER	PAINT	9'-0"	SEE SHELF DTL'S
204	TOILET	CER. TILE	CONC. CER.	CER. TILE	PAINT	PLASTER	PAINT	9'-0"	
205	SHOWER	CER. TILE	CONC. CER.	CER. TILE	PAINT	PLASTER	PAINT	9'-0"	
206	JANITOR	VINYL SHT.	4" VINYL	PLASTER & PLYWOOD	PAINT	PLYWOOD	PAINT	9'-0"	

DOOR SCHEDULE

NO.	TYPE	SIZE	MAT'L	FRAME	JAMB NO.	GLASS	LOUVER	LOCKING DEVICE	REMARKS
1	A	(2) 3'-0" x 7'-0" x 1¾"	ALUM.	ALUM.		TEMP.	-	-	
2	B	3'-0" x 7'-0" x 1¾"	SOLID CORE	REINF. MTL.	3	-	-	2	½ FIRE RTD. SEE SPEC
3	B	2'-6" x 7'-0" x 1¾"	SOLID CORE	REINF. MTL.	4	-	-	10	
4	B	3'-0" x 7'-0" x 1¾"	SOLID CORE	REINF. MTL.	4	-	-	10	
5	B	2'-4" x 7'-0" x 1¾"	SOLID CORE	REINF. MTL.	4	-	-	10	
6	B	3'-0" x 7'-0" x 1¾"	SOLID CORE	REINF. MTL.	4	-	-	6	WIRE GLASS SEE SPEC
7	B	3'-0" x 7'-0" x 1¾"	SOLID CORE	REINF. MTL.	1	-	-	9	
8	B	(2) 2'-6" x 7'-0" x 1¾"	SOLID CORE	REINF. MTL.	1	-	-	9	
9	B	(2) 2'-6" x 7'-0" x 1¾"	SOLID CORE	REINF. MTL.	1	-	-	9	
10	B	3'-0" x 7'-0" x 1¾"	REINF. MTL.	REINF. MTL.	2	-	-	9	4" CORE ACT. LEVER & DEAD BOLT ABOVE
11	B	2'-6" x 7'-0" x 1¾"	REINF. MTL.	REINF. MTL.	1	-	-	9	
12	B	2'-6" x 7'-0" x 1¾"	REINF. MTL.	REINF. MTL.	192	-	-	9	
13	B	2'-6" x 7'-0" x 1¾"	REINF. MTL.	REINF. MTL.	2	-	-	9	
14	A	2'-6" x 7'-0" x 1¾"	ALUM.	ALUM.		TEMP.	-	-	
15	B	2'-6" x 7'-0" x 1¾"	CONC.	REINF. MTL.	248	-	-	10	
16	B	2'-6" x 7'-0" x 1¾"	CONC.	REINF. MTL.	206	-	-	9	
17	B	2'-6" x 7'-0" x 1¾"	CONC.	REINF. MTL.	8	-	-	10	
18	A	2'-6" x 7'-0" x 1¾"	ALUM.	ALUM.		TEMP.	-	-	
19	B	2'-6" x 7'-0" x 1¾"	REINF. MTL.	REINF. MTL.	1	-	-	9	
20	B	2'-0" x 7'-0" x 1¾"	CONC.	REINF. MTL.	1	-	-	9	
21	B	3'-0" x 7'-0" x 1¾"	CONC.	REINF. MTL.	1	-	-	9	
22	B	2'-6" x 7'-0" x 1¾"	CONC.	REINF. MTL.	204	-	-	4	½ FIRE RTD. SEE SPEC
23	B	2'-6" x 7'-0" x 1¾"	CONC.	REINF. MTL.	104	-	-	4	
24	B	2'-6" x 2'-6" x 1¾"	CONC.	REINF. MTL.	183	-	-	4	½ FIRE RTD. SEE SPEC
25	B	2'-6" x 7'-0" x 1¾"	CONC.	REINF. MTL.	183	-	-	2	½ FIRE RTD. SEE SPEC
26	B	3'-0" x 7'-0" x 1¾"	CONC.	ALUM.		-	-	11	
27	B	(2) 2'-6" x 7'-0" x 1¾"	CONC.	REINF. MTL.	4	-	-	12	
28	B	(2) 2'-6" x 7'-0" x 1¾"	CONC.	REINF. MTL.	4	-	-	7	
29	B	3'-0" x 7'-0" x 1¾"	CONC.	REINF. MTL.	4	-	-	10	
30	B	3'-0" x 7'-0" x 1¾"	CONC.	REINF. MTL.	2	-	-	8	
31	B	3'-0" x 7'-0" x 1¾"	CONC.	REINF. MTL.	102	-	-	9	
32	B	3'-0" x 7'-0" x 1¾"	CONC.	REINF. MTL.	102	-	-	9	
33	B	3'-0" x 7'-0" x 1¾"	CONC.	REINF. MTL.	1	-	-	9	
ROCKFORD FIRE DEPARTMENT
FIRE STATION ACADEMY
W. STATE ST. & PIERPONT AVE.

SECOND FLOOR PLAN
DOOR & ROOM SCHEDULE

DATE SEPT. 22, 1972
B.B.A. NO. 66-H-01026
P.C.R. NO. 1174-72
SHEET NO. 4 of 9

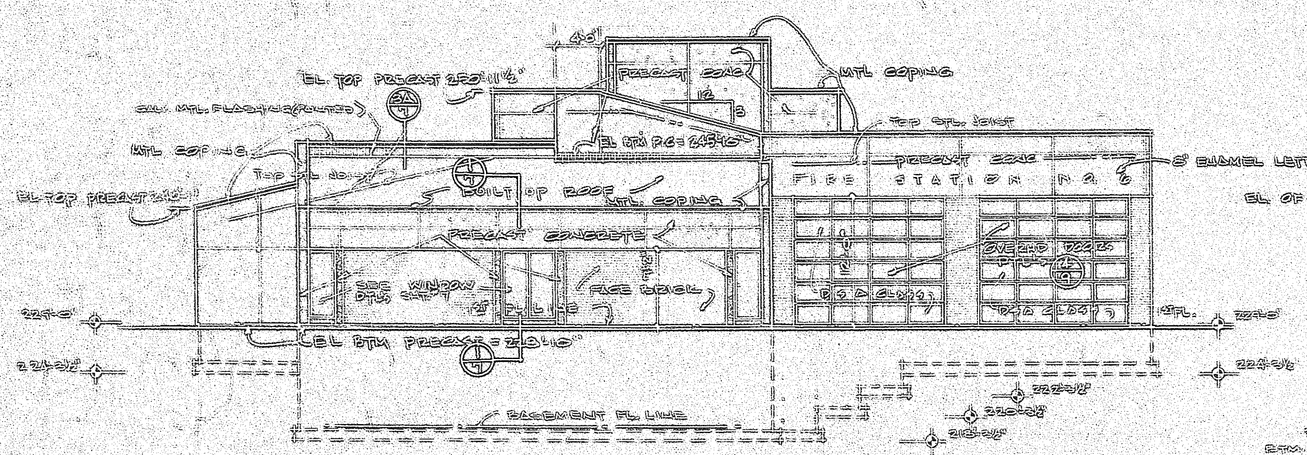

SOUTH ELEVATION

SCALE: 1/8"=1'-0"

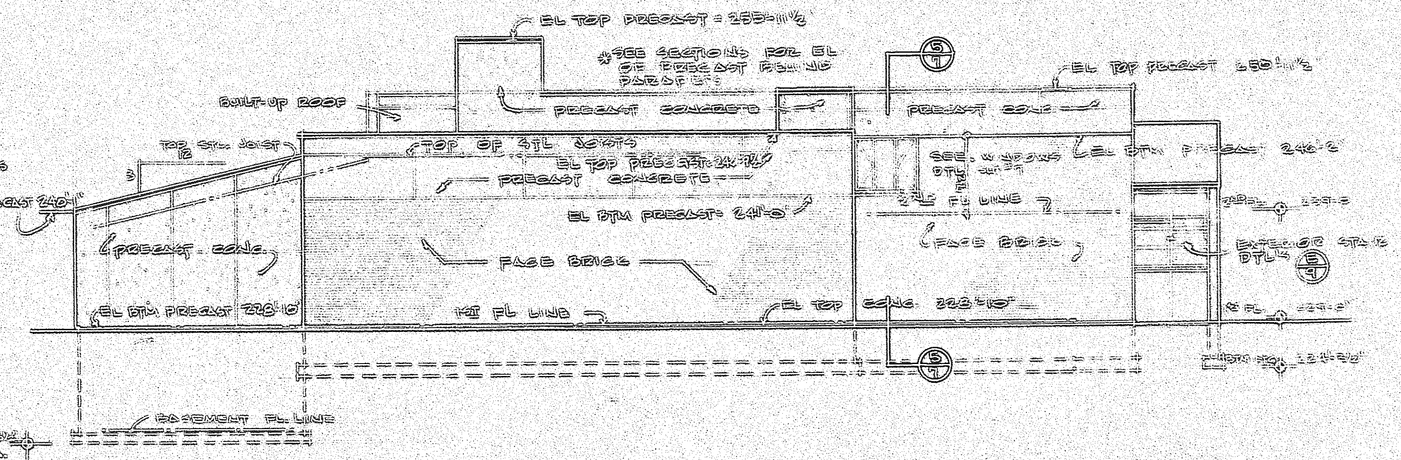

EAST ELEVATION

SCALE: 1/8"=1'-0"

* SEE SECTIONS & WALL SECTIONS FOR ADDITIONAL ELEVATIONS OF TOPS & BOTTOMS OF PRECAST CONCRETE.

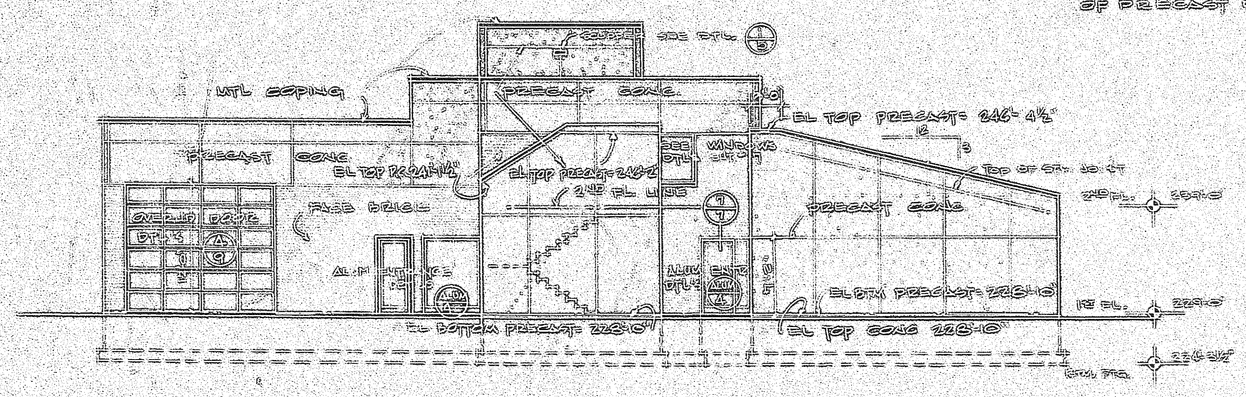

NORTH ELEVATION

SCALE: 1/8"=1'-0"

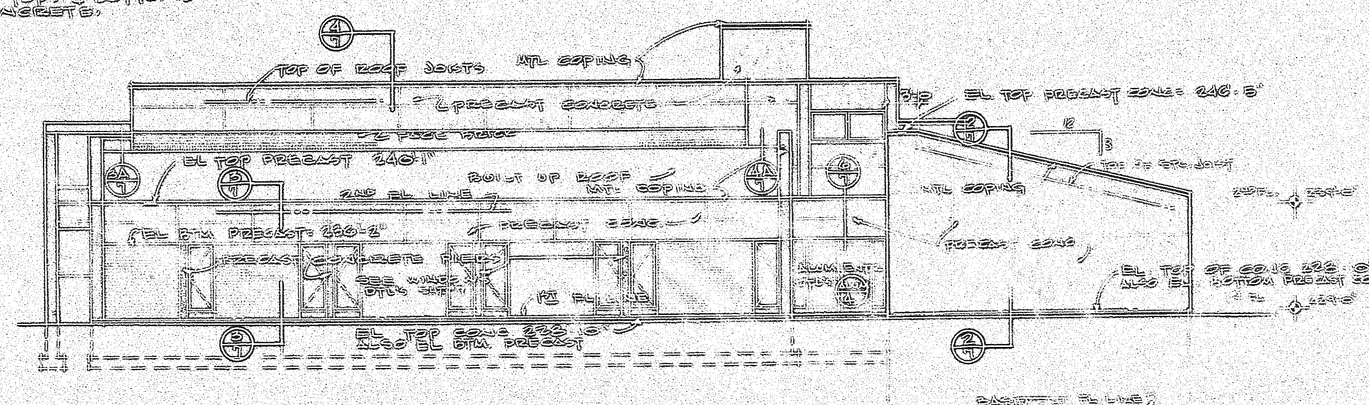

WEST ELEVATION

SCALE: 1/8"=1'-0"

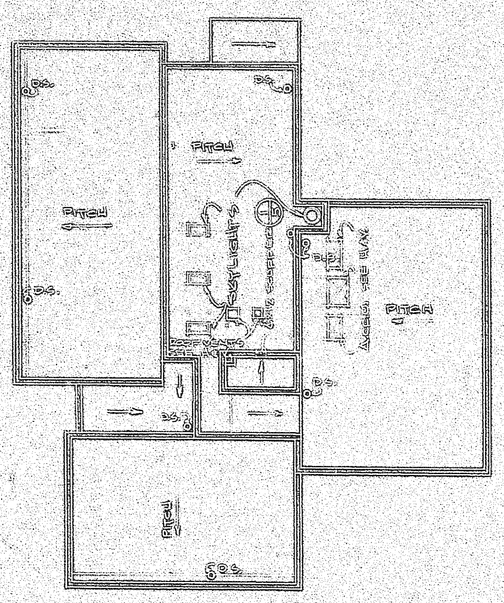

ROOF PLAN

1/16" = 1'-0"

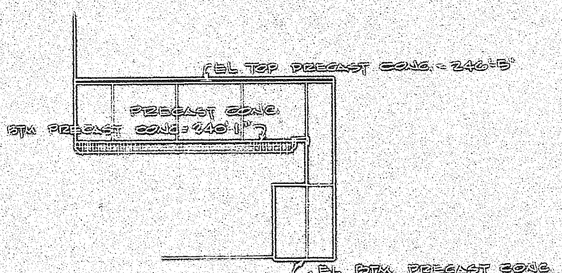

SOUTH ENTRY WALL

SCALE: 1/8" = 1'-0"

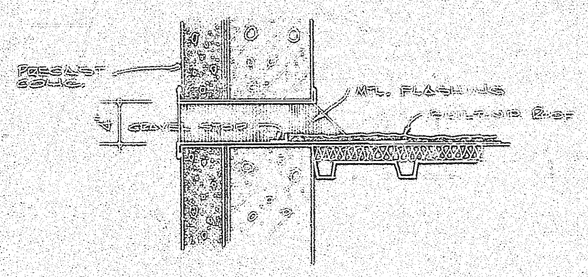

SCUPPER DTL. 1/5

SCALE 1/2"=1'-0"

ROCKFORD FIRE DEPARTMENT
FIRE STATION ACADEMY
W. STATE ST. & PIERPONT AVE.

ARCHITECTS / ENGINEERS
PRELIMINARY PLANS

BUILDING ELEVATIONS

DATE	SEPT. 22, 1972
E.P.A. NO.	06-IP-00029
R.C.P. NO.	1174 - 72
SHEET NO.	5 of 9